1966

Járn í mæliteyt ef. 1 í 25 cm þykka vegg. (Fyrir bitaleitingar) þarf að hafa í möskvastyrkingu: C2 tom C7
C9 tom. C13
D1, D4, D7, D9, D11, D14
F1, F4, F7, F9, F11, F14
E1, E4, E7, E9, E11, F14

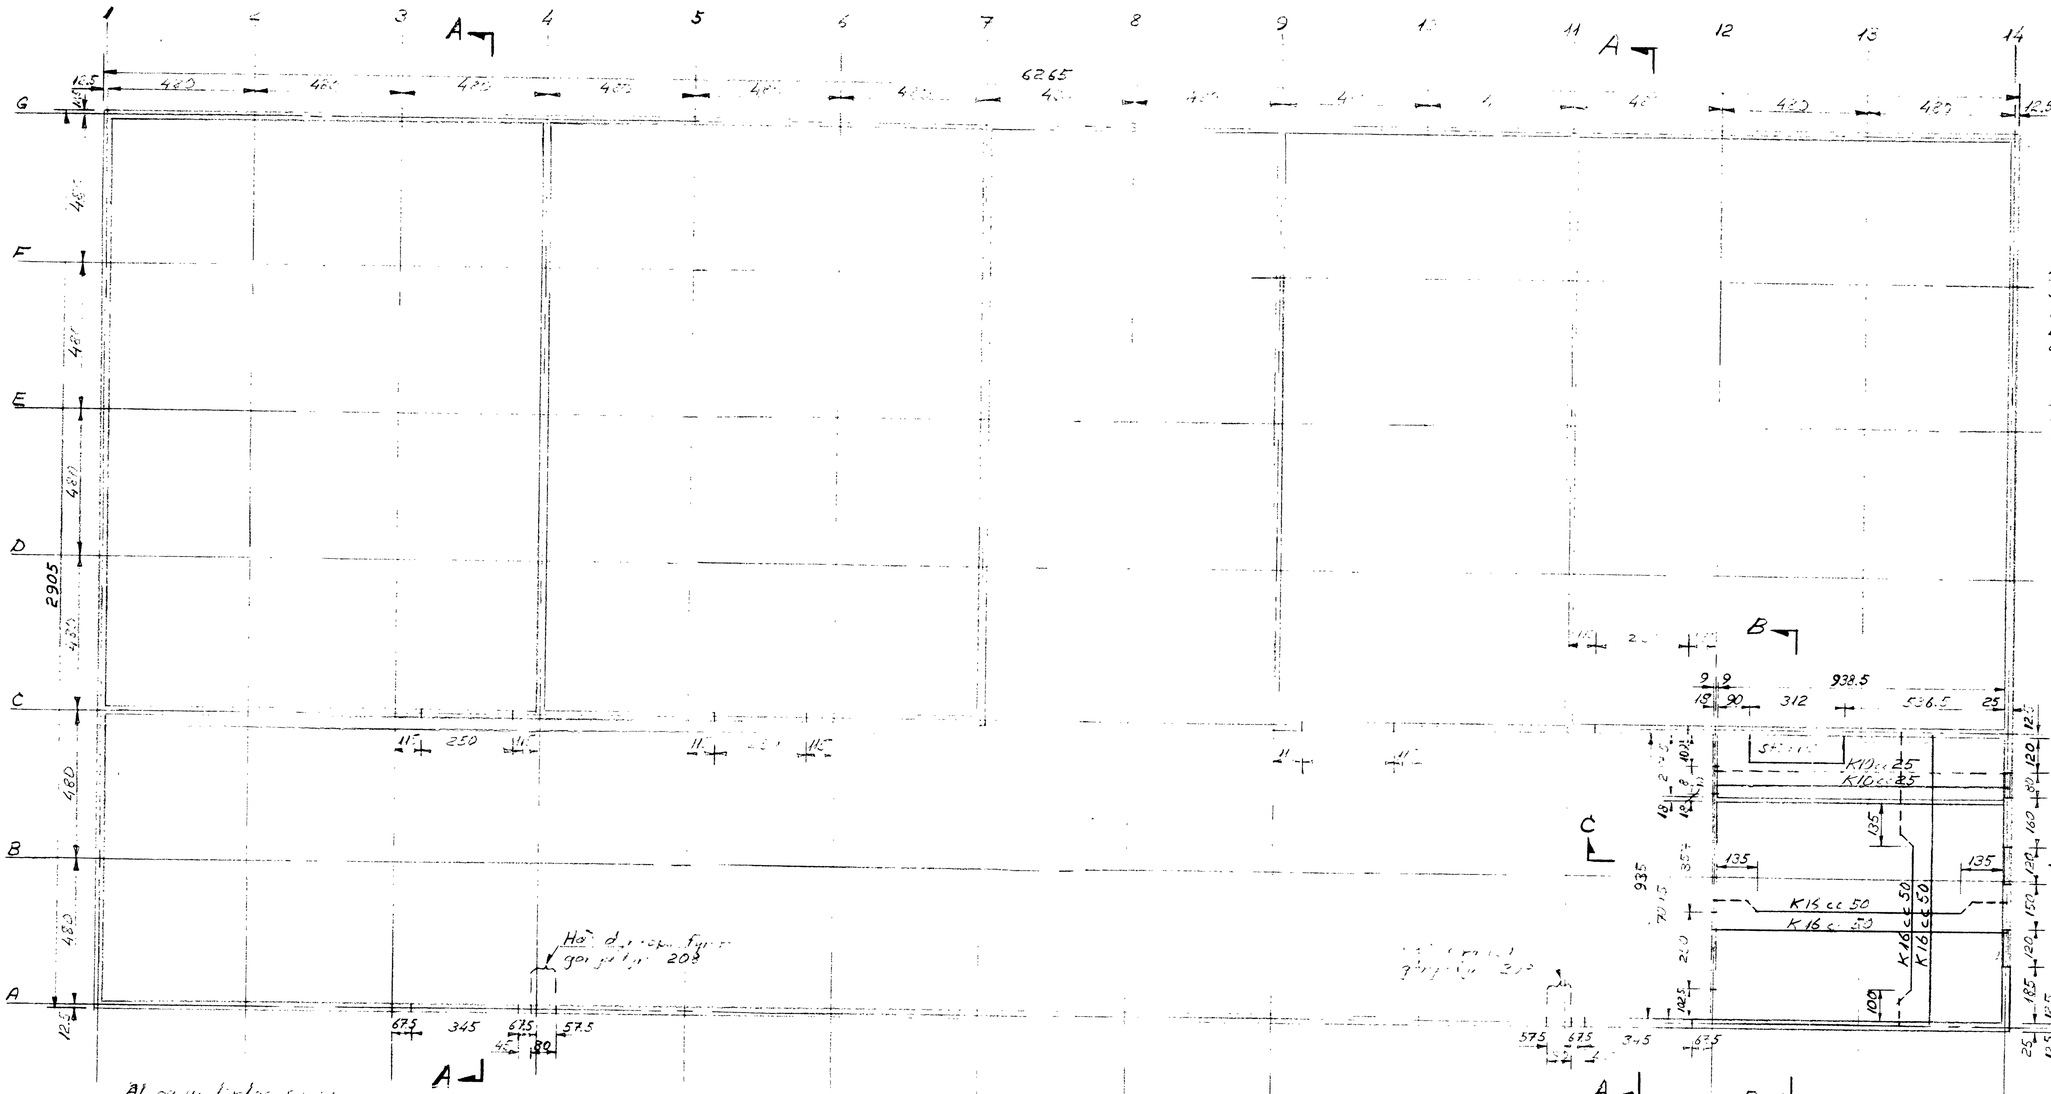

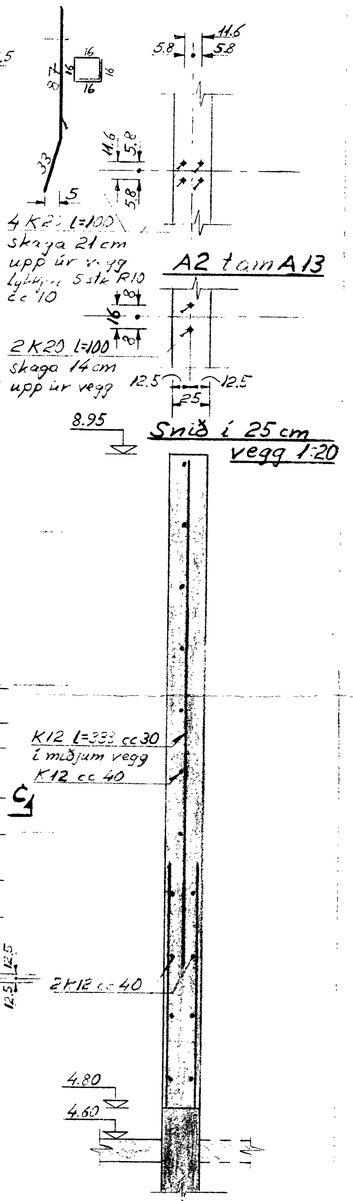

Snið A-A: 1:100

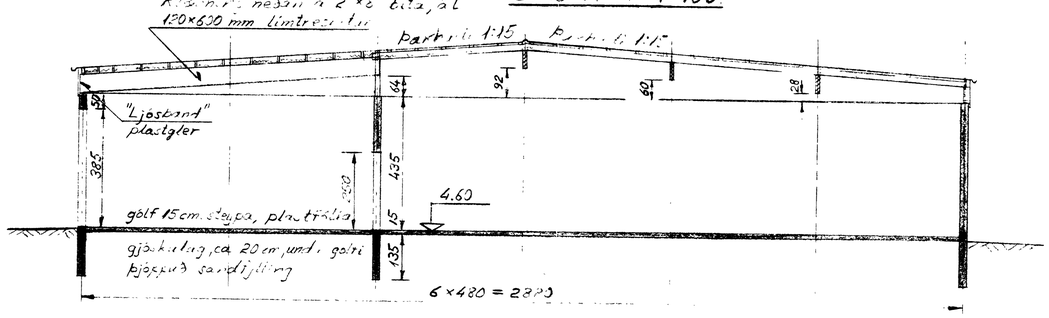

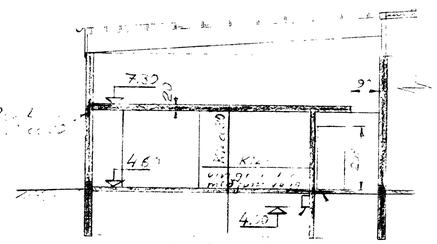

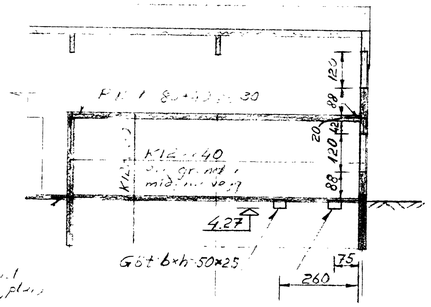

Veggir eru 25 cm þykkir steinsteyptir upp í 435 cm hæð yfir gólfi. Ofan á steinsteypta innveggi upp að þaki koma (centrað á þá veggina), 15 cm breiðir veggir úr Fibran asbestplötum með límtrésbitum til samvegginn hvíla límtrésbitar á ⌀5" (⌀139 mm) stálsúlum sem eru í þeim í asbestklæðningunum. Ofan á garðveggi og útveggi með gleri koma klæðningar með svipuðum hætti en á innveggi, en með álklæðningu í stað asbests, á útihlið. Gólf er vélslípað með hörðu áferð nálægt því sem á teikn. nr. 3627. Járn sem á gólfplötu er sýnt á teikn. nr. 3628.

Athugið:
Umhverfis [illegible] og glugga koma [illegible]
2 K[illegible] er með [illegible] á [illegible] fyrir [illegible]
I [illegible] koma [illegible] stálsúlum utveggja
koma fyrir [illegible] með 4 stk L=[illegible] og lykkjum á [illegible]
F[illegible] L=[illegible] cc 10 = 120 [illegible] (Fyrir [illegible])
Yfir [illegible] skal [illegible] vera [illegible] – [illegible]

Athugið:
Í [illegible] koma [illegible] stál allt [illegible] steypt [illegible]
⌀[illegible] x 7 [illegible] með [illegible] 6 cm fr [illegible] cc 80, e. skaga 7,5 cm upp.

Magn [illegible]
[illegible] skaga [illegible] 220 cm³

Breyting "A" 25.2.75 bætt [illegible]	
STÁLVIK h.f.	
[illegible] FRAMKVÆMDIR [illegible] EIÐI	
STEINSTEYPA, JÁRNBINDING	