10874

SAMÞYKKT AF BYGGINGARFULLTRÚA
21. MAÍ 2013
BYGGINGARFULLTRÚINN Í VESTMANNAEYJUM

UNDIRRITUN SAMRÆMINGARHÖNNUÐAR
Björgvin Björgvinsson
270963-5449

Cor-Ten plates layout
Facade 10-1

Notes:

1) Between vertical HAT profiles and Sigma profiles/mineral wool have to be placed water proof wind barrier.
Otherwise, there is risk of water leaking into mineral wool, through perforation of plates and also through joints between Cor-Ten plates.
Additionally - there is not allowed direct contact between galvanised Sigma profiles and Cor-Ten HAT profiles.
When there will be put wind barrier between both, then direct contact will be eliminated.
2) Direct contact is not allowed also between Cor-Ten plates and Cor-Ten HAT profiles. Between them must be placed sealing tape 3x10
3) Direct contact is not allowed also between vertical Cor-Ten HAT profiles and horizontal Cor-Ten HAT profiles . Between them must be placed sealing tape 3x10
4) Corner plates install as a last ones. Measure and cut exact width for corner plates, after the middle plates has been installed.

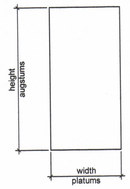

Measurements are given in mm
width x height
platums x augstums

joint between plates - 5mm

Corner plates install as a last ones.
Measure and cut exact width for corner plates,
after the middle plates has been installed.

1495x2998 - changed positions in 06.03.2013 according to designer's requirement

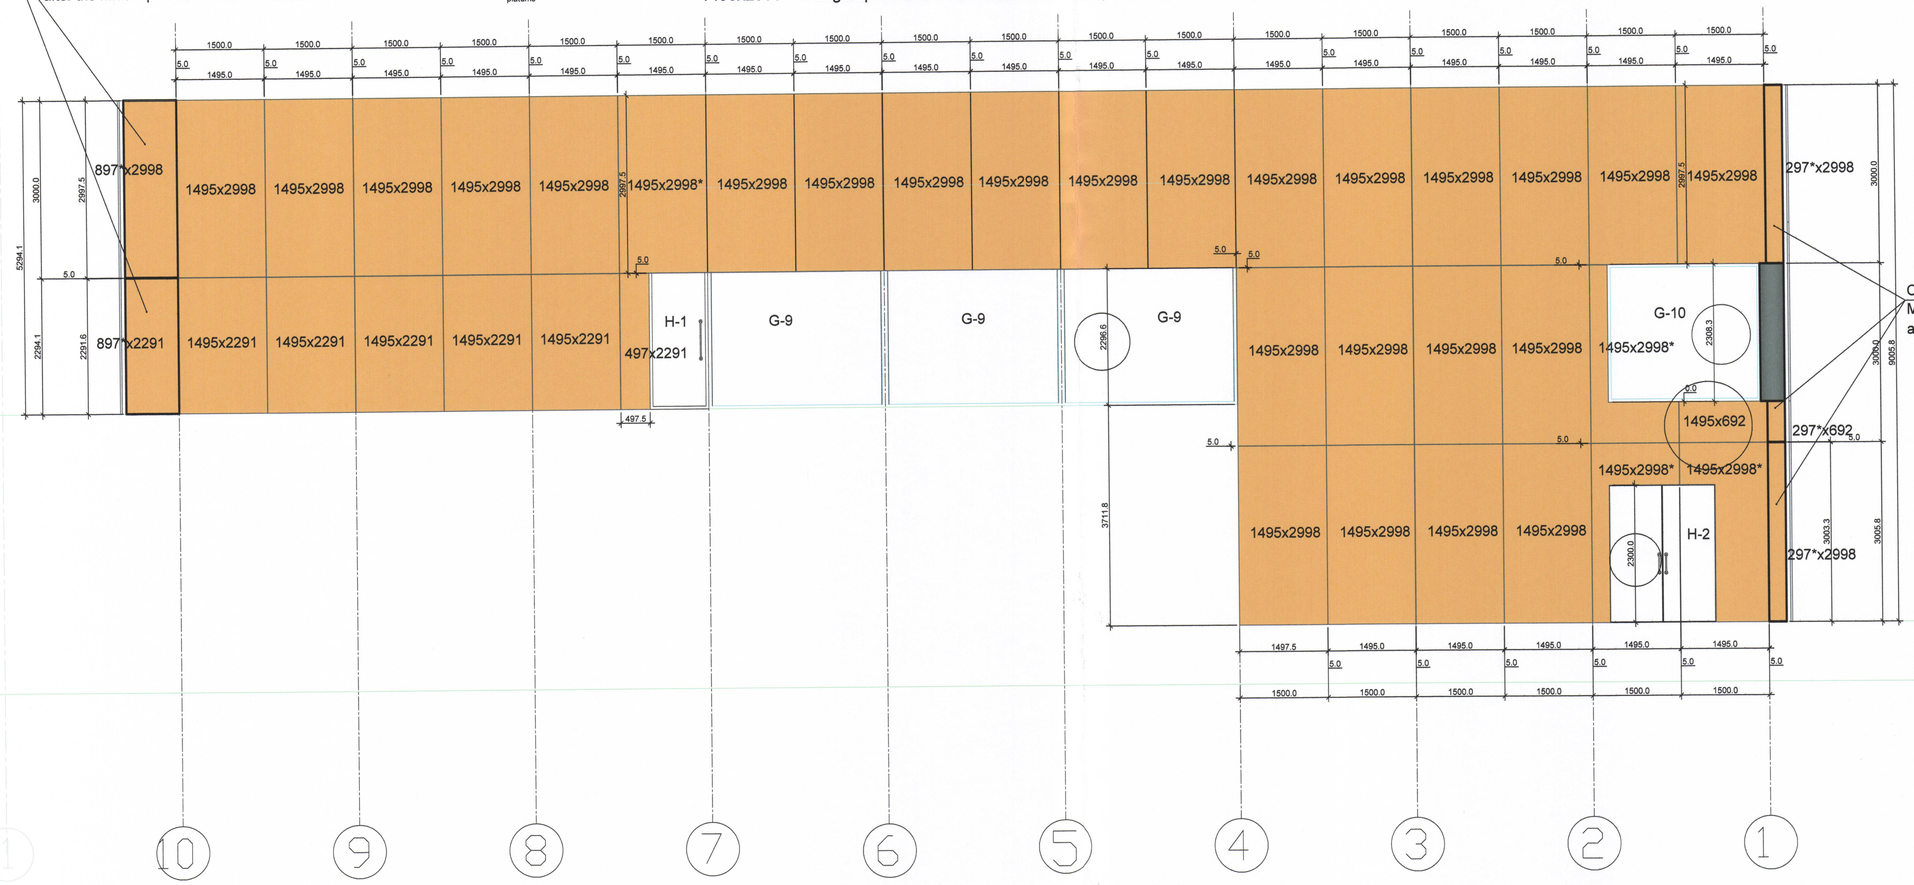

Corner
Measu
after th

ÚTG	DAGS	SKÝRINGAR	TEIK	HANN	RÝNT	SAMÞ

mkg
Margrét Kristín Gunnarsdóttir
arkitekt MAA
Strandgata 81
220 Hafnarfjörður
netfang: maggastinagunna@hotmail.com
sími: 841-6868

tpz teiknistofa
Kirkjuvegi 23 900
Vestmannaeyjum
Sími 481-2711
tpz@teiknistofa.is
www.teiknistofa.is

VERKÍS
www.verkis.is - sími: +354 422 8000

SAMÞYKKT: Björgvin Björgvinsson 270963-5449

ÚTG. DAGS	HANNAÐ	MÆLIKVARÐI
09.04.2013	MKG	1:50
YFIRFARIÐ	TEIKNAÐ	
PZ	S.B.C/EA	

ELDHEIMAR
GOSMYNJASAFN
ÚTVEGGJAKLÆÐNING
ÚTLIT
NORÐURHLIÐ

VERKFANG 0436-2 TEIKNING 163

© Öll afnot og afritun teikningar, að hluta eða í heild er hóð skriflegu leyfi höfunda

S:\verkefni\A-VERK\0410436eldheimar\0436-2\600_teikn\620_tpz\ACAD\utanhusklaedinn_sent090413.dwg, 163, 11.4.2013 14:23:31