Lava Museum

HAT profiles layout

Outside wall

Facade 1-10

Notes:

1) Between C profile and HAT profiles put sealing tape 3x10mm
2) Between vertical HAT profiles and short horizontal HAT profiles put sealing tape 3x10mm
3) Start installation of HAT profiles from the axis 1 (not from the corner)
4) HAT profile starts 50mm lower, than bottom of first C150 profile (except for entrance between axis 4-6)

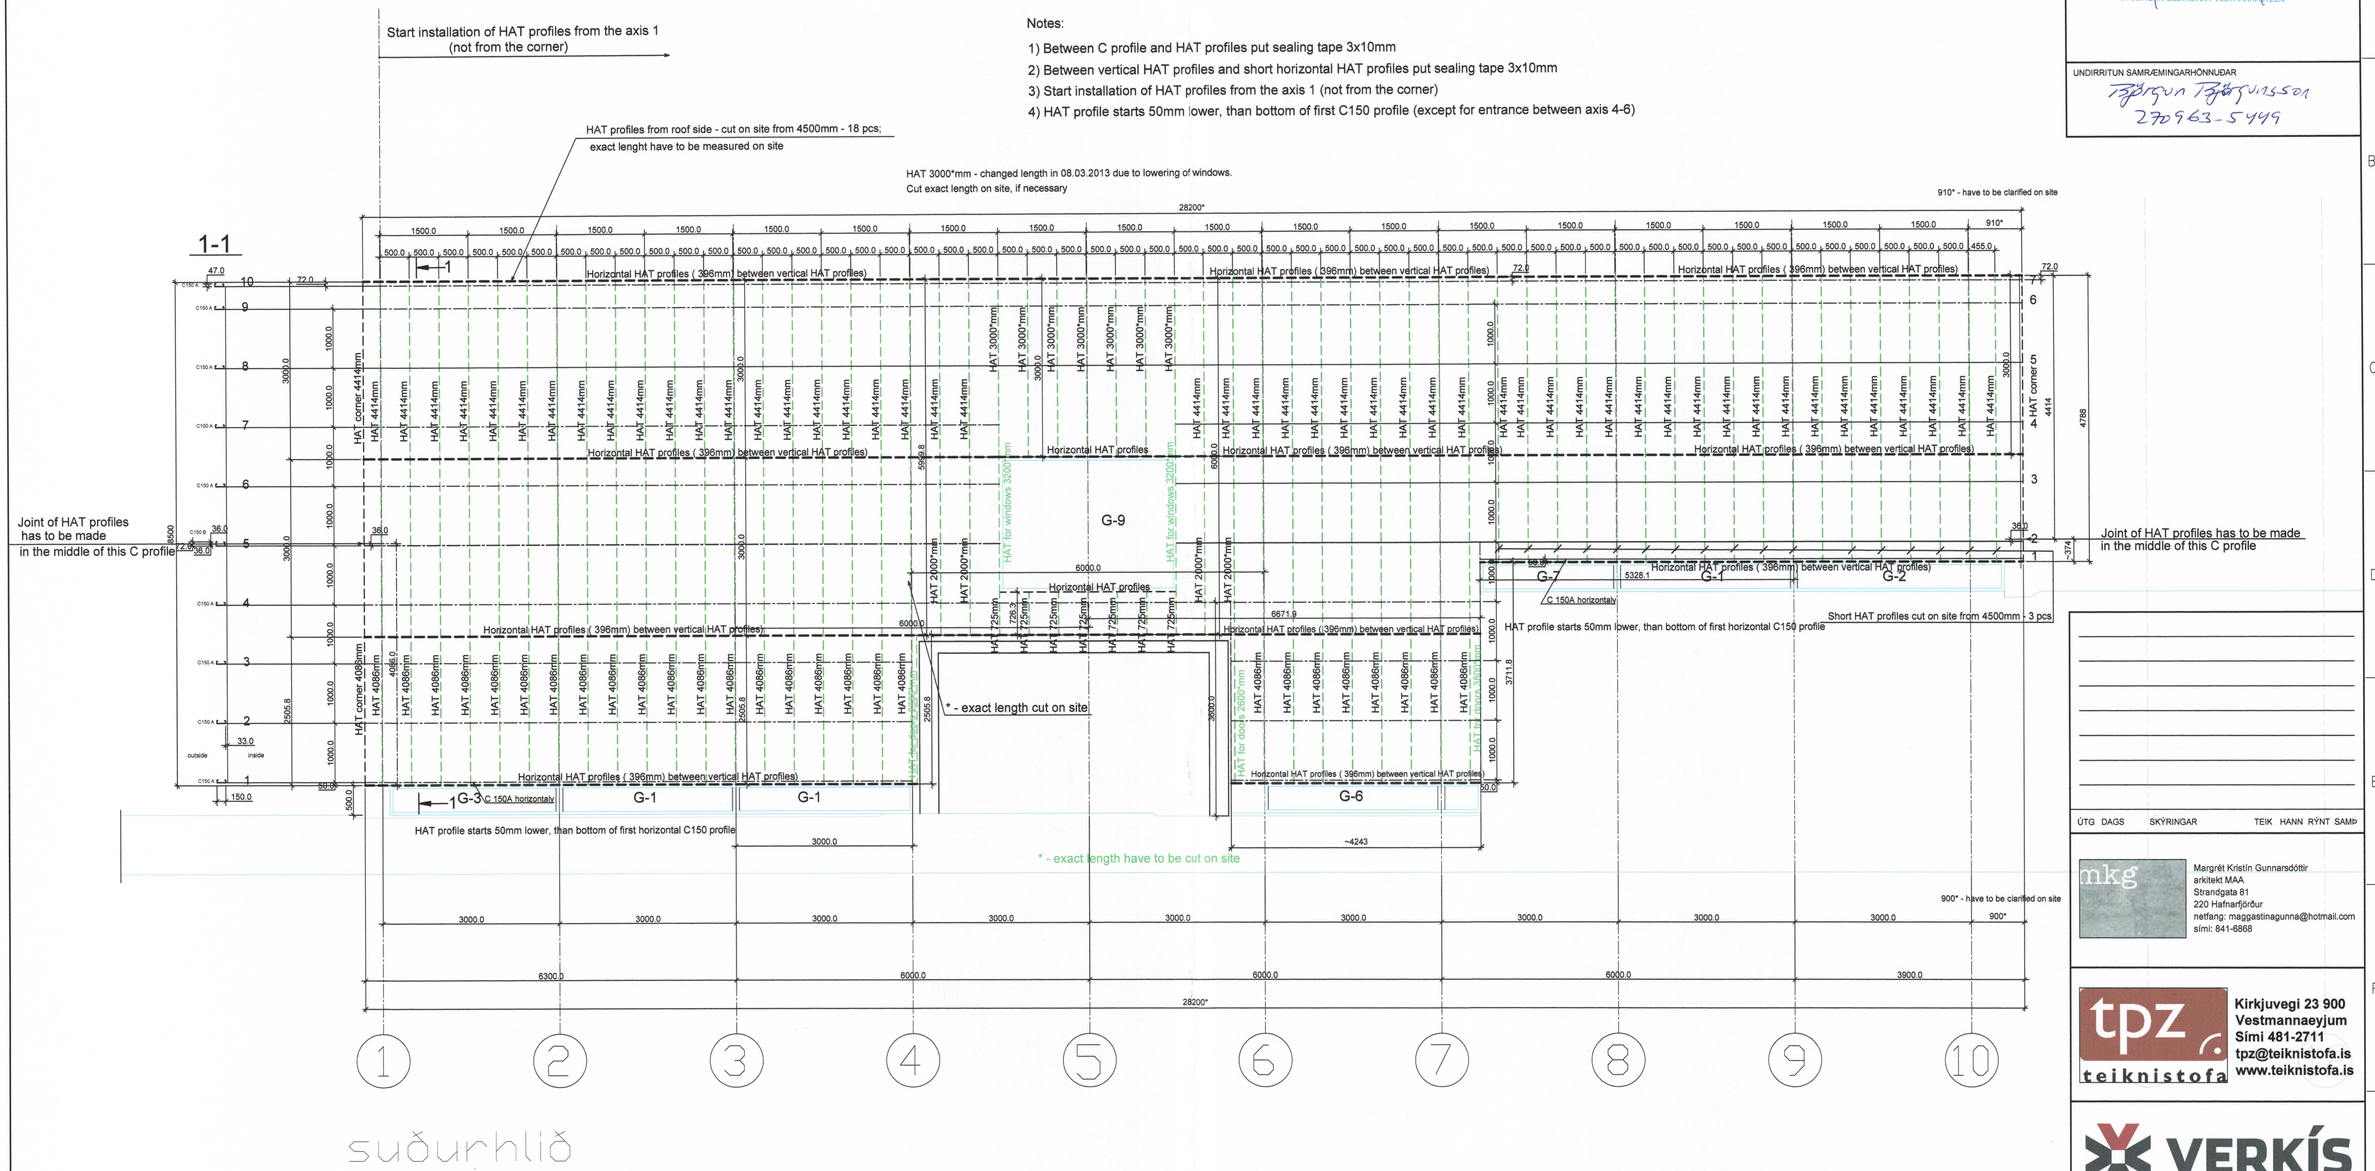

SAMÞYKKT AF BYGGINGARFULLTRÚA
21 MAÍ 2013
BYGGINGARFULLTRÚINN Í VESTMANNAEYJUM

UNDIRRITUN SAMRÆMINGARHÖNNUÐAR
Þórgunn Þórðarsdóttir
270963-5449

ÚTG DAGS	SKÝRINGAR	TEIK	HANN	RÝNT	SAMÞ

mkg
Margrét Kristín Gunnarsdóttir
arkitekt MAA
Strandgata 81
220 Hafnarfjörður
netfang: maggastinagunna@hotmail.com
sími: 841-6868

tpz teiknistofa
Kirkjuvegi 23 900
Vestmannaeyjum
Sími 481-2711
tpz@teiknistofa.is
www.teiknistofa.is

VERKÍS
www.verkis.is - sími: +354 422 8000

SAMÞYKKT: Þórgunn Þórðarsdóttir 270963-5449

ÚTG. DAGS	HANNAÐ	MÆLIKVARÐI
09.04.2013	MKG	1:50
YFIRFARIÐ	TEIKNAÐ	
PZ	S.B.C/EA	

ELDHEIMAR
GOSMYNJASAFN
ÚTVEGGJAKLÆÐNING/LEKTUR
ÚTLIT
SUÐURÐURHLIÐ

VERKFANG 0436-2 TEIKNING 253

© Öll afnot og afritun teikningar, að hluta eða í heild er háð skriflegu leyfi höfunda

S:\verkefni\A-VERK\0436\Eldheimar\0436-2600_teikn\620_tpz\ACAD\Julanhuskaedrim_semi\090413.dwg, 253, 11.4.2013 13:19:56