10888

Lava Museum

HAT profiles layout

Outside wall

Facade P-A

Start installation of HAT profiles from the axis N
(not from the corner)

HAT 3000*mm - changed length in 08.03.2013 due to lowering of windows.
Cut exact length on site, if necessary

Notes:

1) Between C profile and HAT profiles put sealing tape 3x10mm
2) Between vertical HAT profiles and short horizontal HAT profiles put sealing tape 3x10mm
3) Start installation of HAT profiles from the axis N (not from the corner)
4) HAT profile starts 50mm lower, than bottom of first horizontal C150 profile (except between axis E-B)

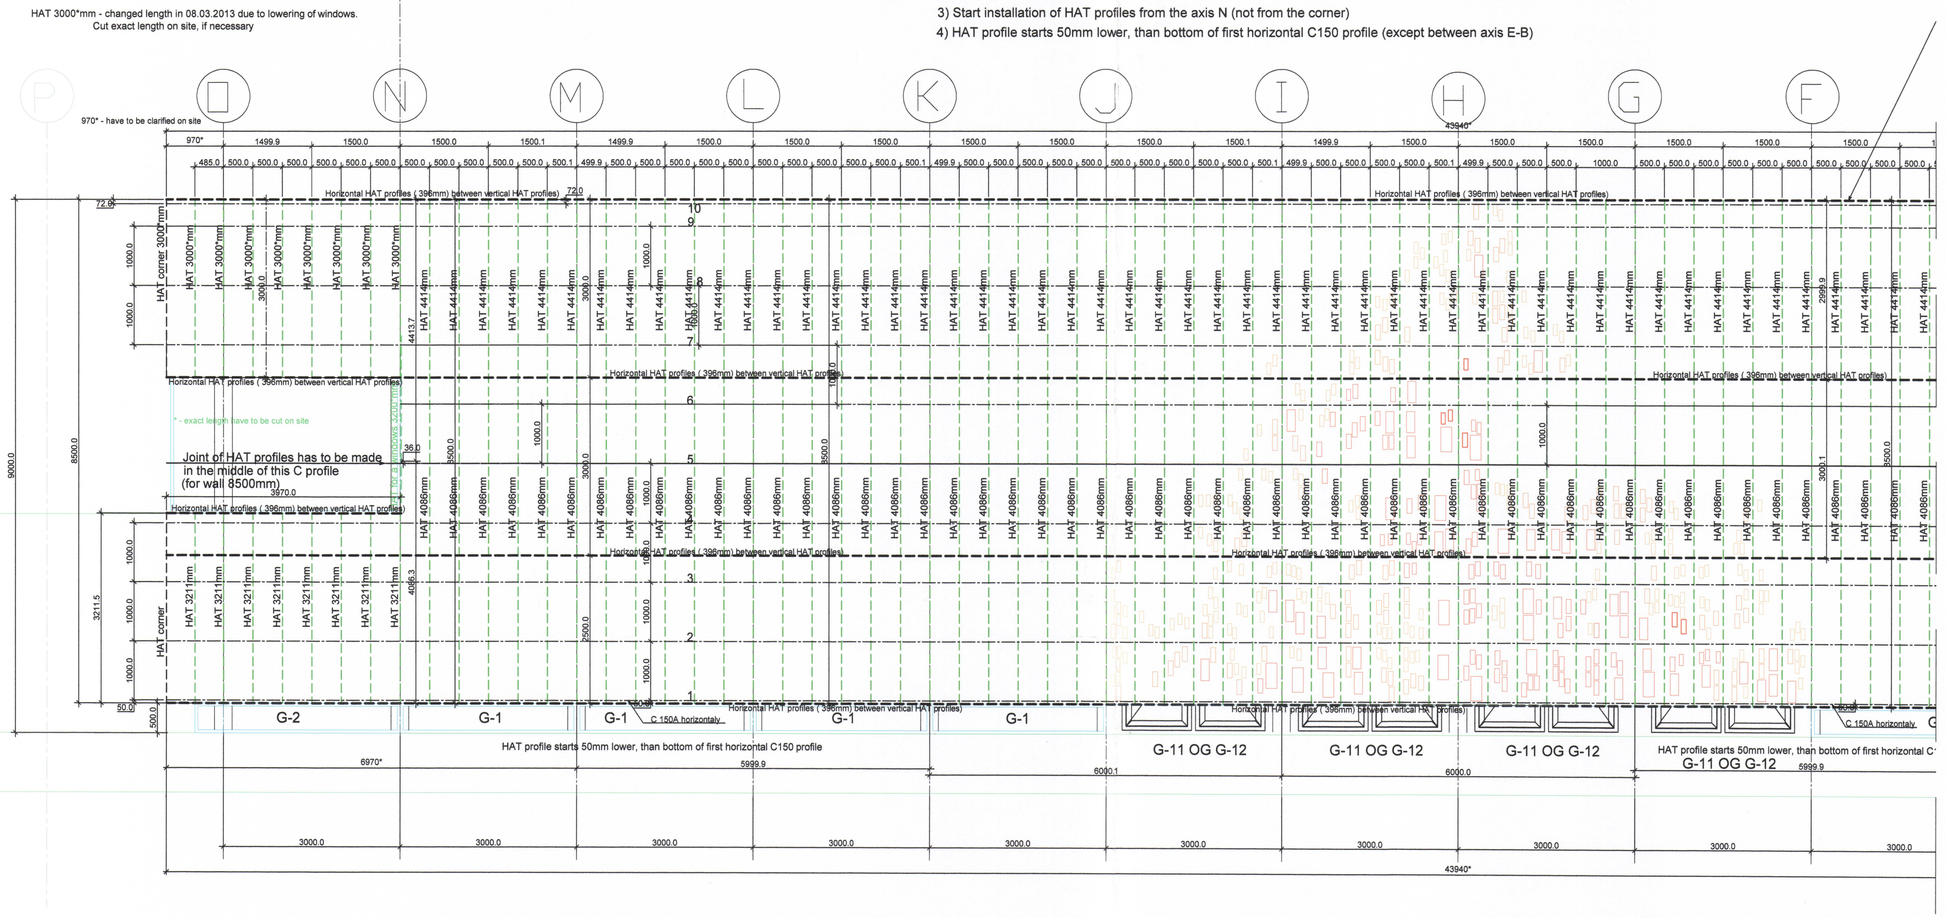

vesturhlið

UNDIRRITUN SAMRÆMINGARHÖNNUÐAR

Þjórgun Þjórgunsson
270963-5449

SAMÞYKKT AF BYGGINGARFULLTRÚA
21 MAÍ 2013
BYGGINGARFULLTRÚINN Í VESTMANNAEYJUM

ÚTG. DAGS | SKÝRINGAR | TEIK. HANN RÝNT SAMÞ

Margrét Kristín Gunnarsdóttir
arkitekt MAA
Strandgata 81
220 Hafnarfjörður
netfang: maggastinagunna@hotmail.com
sími: 841-6868

tpz teiknistofa
Kirkjuvegi 23 900
Vestmannaeyjum
Sími 481-2711
tpz@teiknistofa.is
www.teiknistofa.is

VERKÍS
www.verkis.is - sími: +354 422 8000

SAMÞYKKT: Þjórgun Þjórgunsson 270963-5449

ÚTG. DAGS	HANNAÐ	MÆLIKVARÐI
09.04.2013	MKG	1:50
YFIRFARIÐ	TEIKNAÐ	
PZ	S.B.C/EA	

ELDHEIMAR
GOSMYNJASAFN
ÚTVEGGJAKLÆÐNING/LEKTUR
ÚTLIT
VESTURHLIÐ

VERKFANG 0436-2 TEIKNING 254

© Öll afnot og afritun teikninga, að hluta eða í heild er háð skriflegu leyfi höfunda

S:\verkefni\A-VERK\0436\Eldheimar\0436-2600_teikn\620_tpz\ACAD\utanhusklaedning_sent090413.dwg, 254, 11.4.2013 13:19:22