Lava Museum

HAT profiles layout

Outside wall

Facade P-A

en C profile and HAT profiles put sealing tape 3x10mm
en vertical HAT profiles and short horizontal HAT profiles put sealing tape 3x10mm
nstallation of HAT profiles from the axis N (not from the corner)
rofile starts 50mm lower, than bottom of first horizontal C150 profile (except between axis E-B)

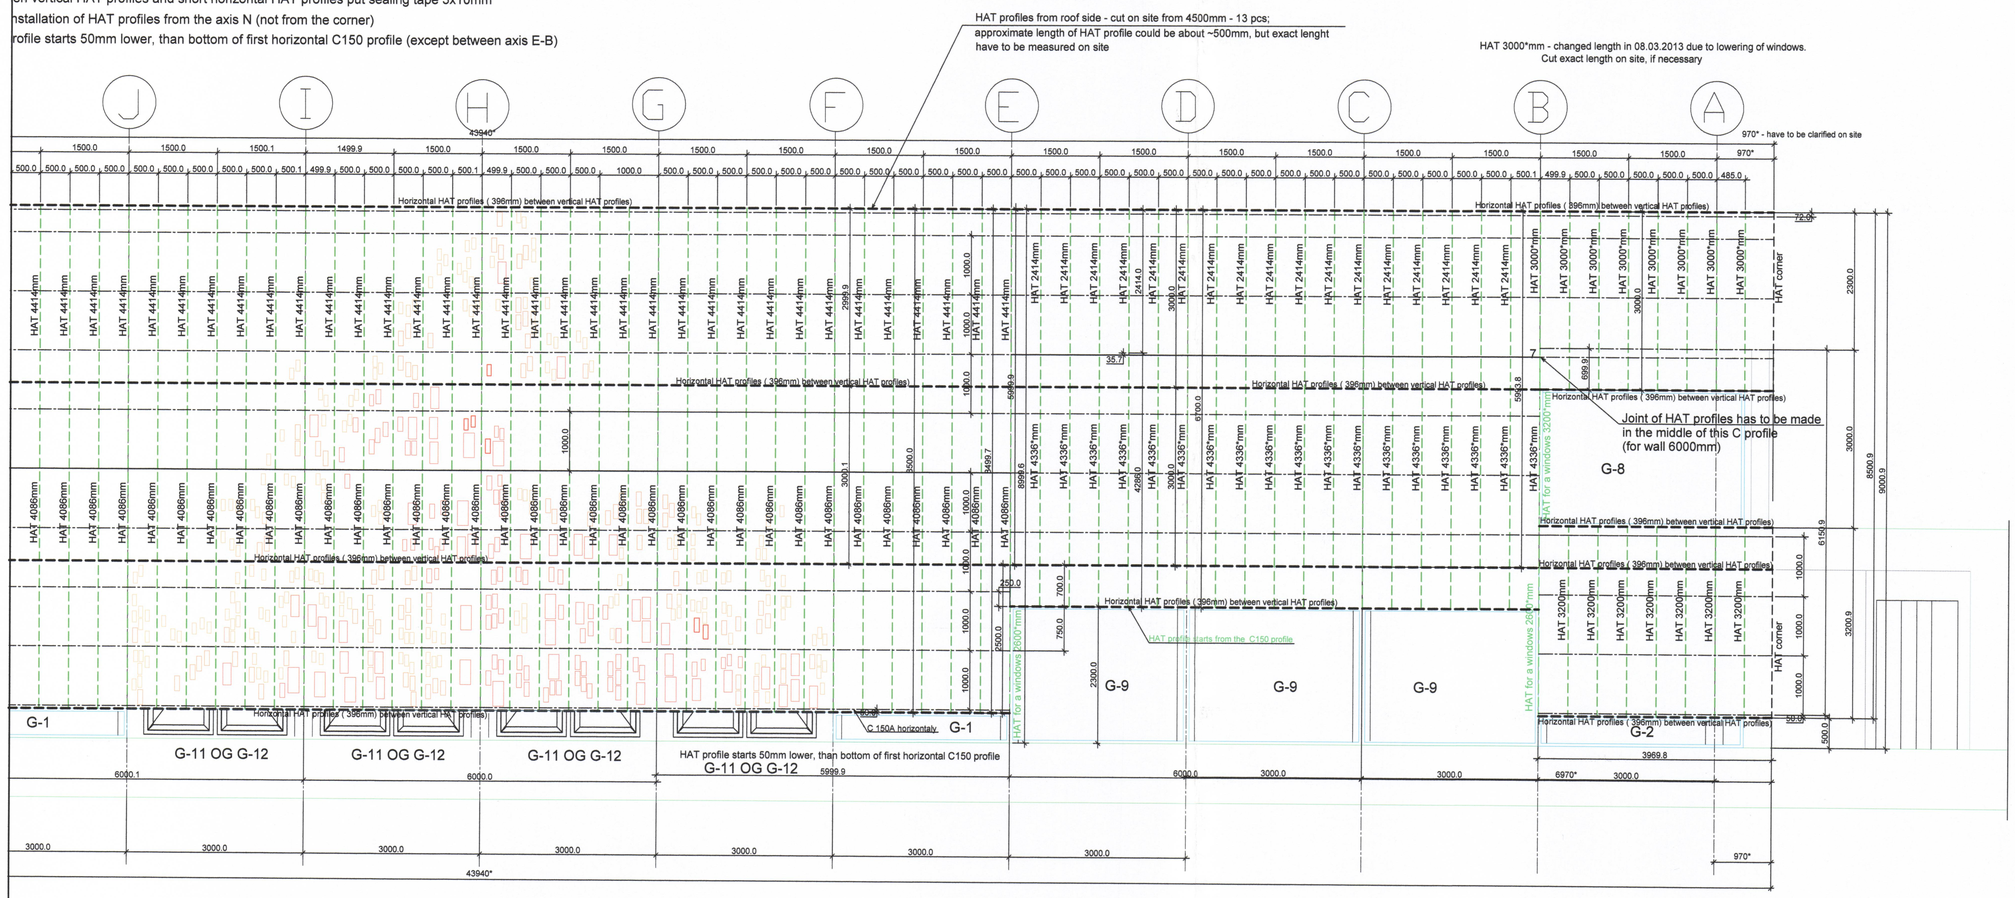

HAT 4336*mm - changed length in 08.03.2013 due to lowering of windows.
Cut exact length on site, if necessary

SAMÞYKKT AF BYGGINGARFULLTRÚA
21. MAÍ 2013
BYGGINGARFULLTRÚINN Í VESTMANNAEYJUM

UNDIRRITUN SAMRÆMINGARHÖNNUÐAR
Björgvin Björgvinsson
270963-5449

ÚTG DAGS	SKÝRINGAR	TEIK HANN RÝNT SAMÞ

mkg
Margrét Kristín Gunnarsdóttir
arkitekt MAA
Strandgata 81
220 Hafnarfjörður
netfang: maggastinagunna@hotmail.com
sími: 841-6868

tpz teiknistofa
Kirkjuvegi 23 900
Vestmannaeyjum
Sími 481-2711
tpz@teiknistofa.is
www.teiknistofa.is

VERKÍS
www.verkis.is - sími: +354 422 8000

SAMÞYKKT: Björgvin Björgvinsson 270963-5449

ÚTG. DAGS	HANNAÐ	MÆLIKVARÐI
09.04.2013	MKG	1:50
YFIRFARIÐ	TEIKNAÐ	
PZ	S.B.C/EA	

ELDHEIMAR
GOSMYNJASAFN
ÚTVEGGJAKLÆÐNING/LEKTUR
ÚTLIT
VESTURHLIÐ

VERKFANG 0436-2 TEIKNING 255

© Öll afnot og afritun teikningar, að hluta eða í heild er háð skriflegu leyfi höfundo

S:\verkefni\A-VERK\0404\0436eldheimar\0436-2\000_teikni\20_tpz\ACAD\utanhusklaedning_sent\090413.dwg, 255, 11.4.2013 13:16:04