10890

Lava Museum

HAT profiles layout

Outside wall

Facade A-P

Notes:

1) Between Sigma profile and C profiles put sealing tape 3x10mm
2) Between vertical HAT profiles and short horizontal HAT profiles put sealing tape 3x10mm
3) Start installation of HAT profiles from the axis A (not from the corner)
4) HAT profile starts 50mm lower, than bottom of first horizontal C150 profile (except between axis F-G)

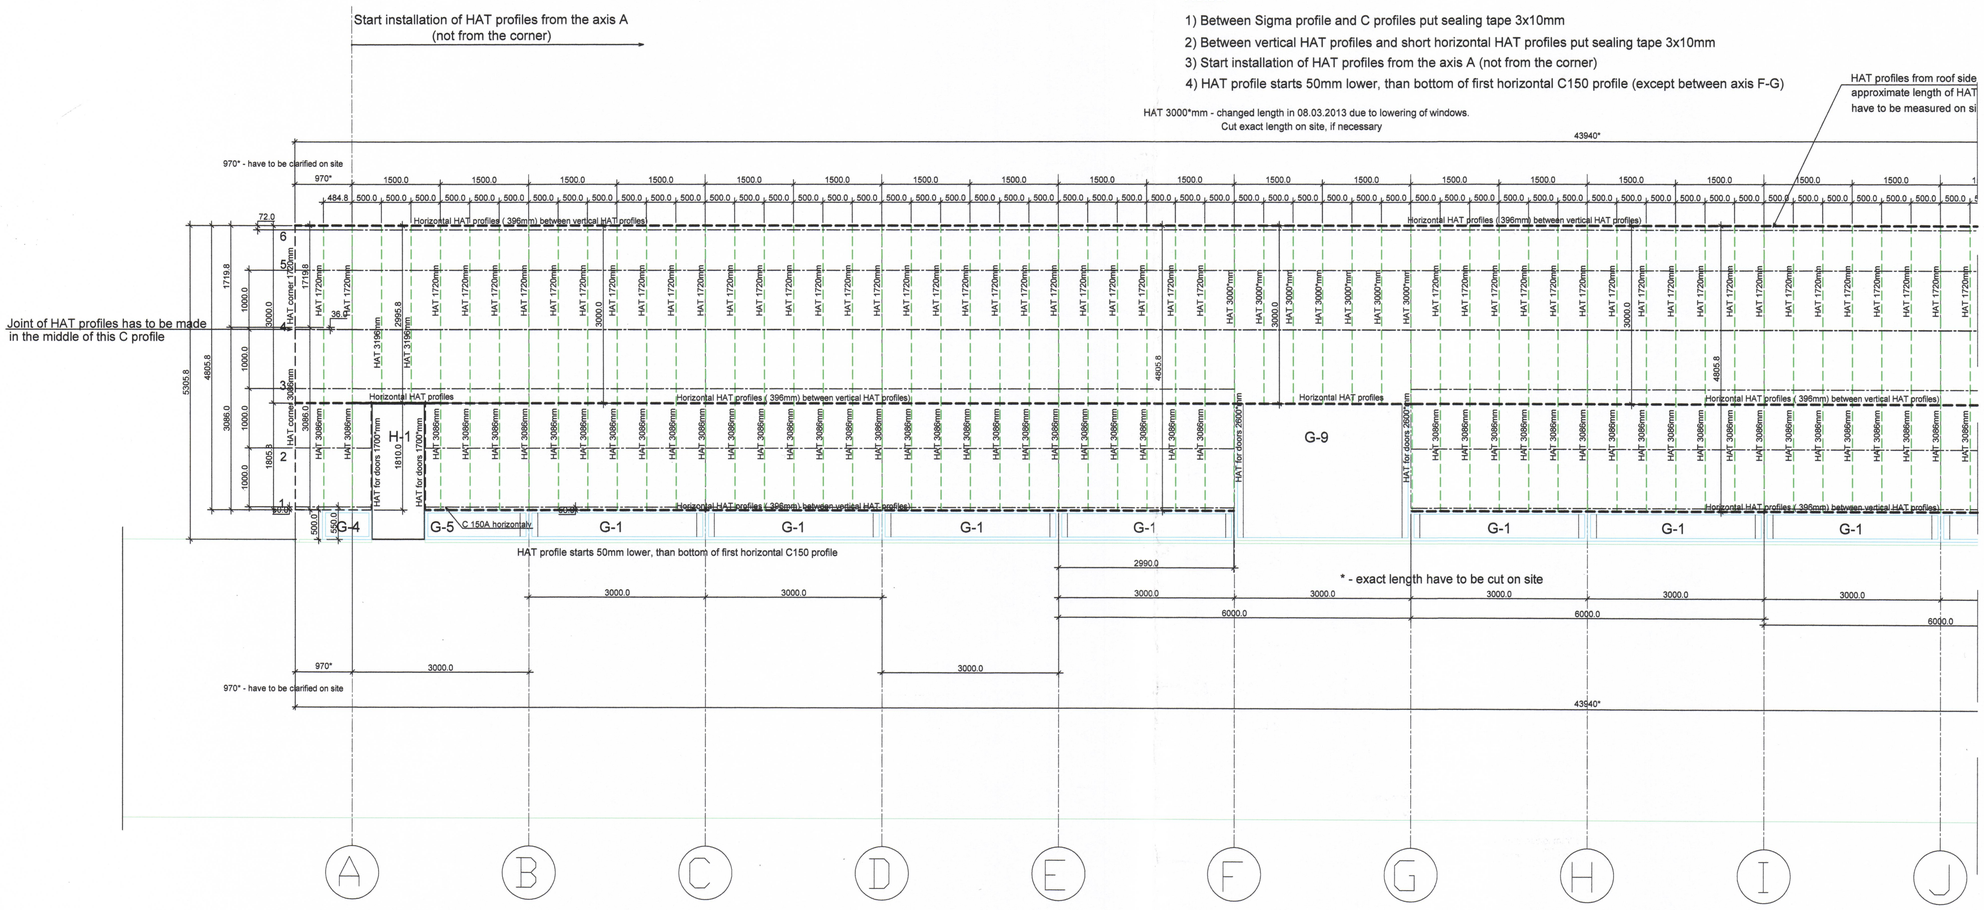

SAMÞYKKT AF BYGGINGARFULLTRÚA
21 MAÍ 2013
BYGGINGARFULLTRÚANN I VESTMANNAEYJUM

UNDIRRITUN SAMRÆMINGARHÖNNUÐAR
Björgvin Björgvinsson
270963-5449

ÚTG DAGS SKÝRINGAR TEIK HANN RÝNT SAMÞ

mkg
Margrét Kristín Gunnarsdóttir
arkitekt MAA
Strandgata 81
220 Hafnarfjörður
netfang: maggastinagunna@hotmail.com
sími: 841-6868

tpz teiknistofa
Kirkjuvegi 23 900
Vestmannaeyjum
Sími 481-2711
tpz@teiknistofa.is
www.teiknistofa.is

VERKÍS
www.verkis.is - sími: +354 422 8000

SAMÞYKKT: Björgvin Björgvinsson 270963-5449

ÚTG. DAGS	HANNAÐ	MÆLIKVARÐI
09.04.2013	MKG	1:50
YFIRFARIÐ	TEIKNAÐ	
PZ	S.B.C/EA	

ELDHEIMAR
GOSMYNJASAFN
ÚTVEGGJAKLÆÐNING/LEKTUR
ÚTLIT
AUSTURHLIÐ

VERKFANG 0436-2 TEIKNING 256

© Öll afnot og afritun teikningar, að hluta eða í heild er háð skriftegu leyfi höfunda

S:\verkefni\A-VERK\04\0436\eldheimar\0436-2\600_teikni\620_tpz\ACAD\utanhusklaedning_sent\090413.dwg, 256, 11.4.2013 13:17:29