SAMBYKKT AF BYGGINGARFULLTRÚA

1 0. 12. 2000

BYGGINGARFULLTRÚI VIÐKOMANDI AÐILA

ASSEMBLY LIST					
MARK	DESCRIPTION	PSC	LENGTH	WEIGHT	DWG

REFERENCES

DEFAULT WELDING	UNLESS OTHERWISE NOTED
WELDING CLASS	
CLASS OF OXYGEN CUTTING	
SURFACE TREATMENT	
PAINTING	

MONTAGE OF THE CASETTES – SEE THE INSTRUCTIONS OF SUPPLYER

FASTENING SCREWS.

CASETTI 200/1.2, 1.5 / COLUMN P200x8 SD12-T15-5.5x36 cc 300

CASETTI 200/1.2, 1.5 / COLUMN HE300B TDB-T-T16-6.3x38 cc 300

CASETTI 200/1.2, 1.5 / CASETTI 200/1.2, 1.5 SL3-H15-6.3x32 cc 300

RANNILA FASETTI A

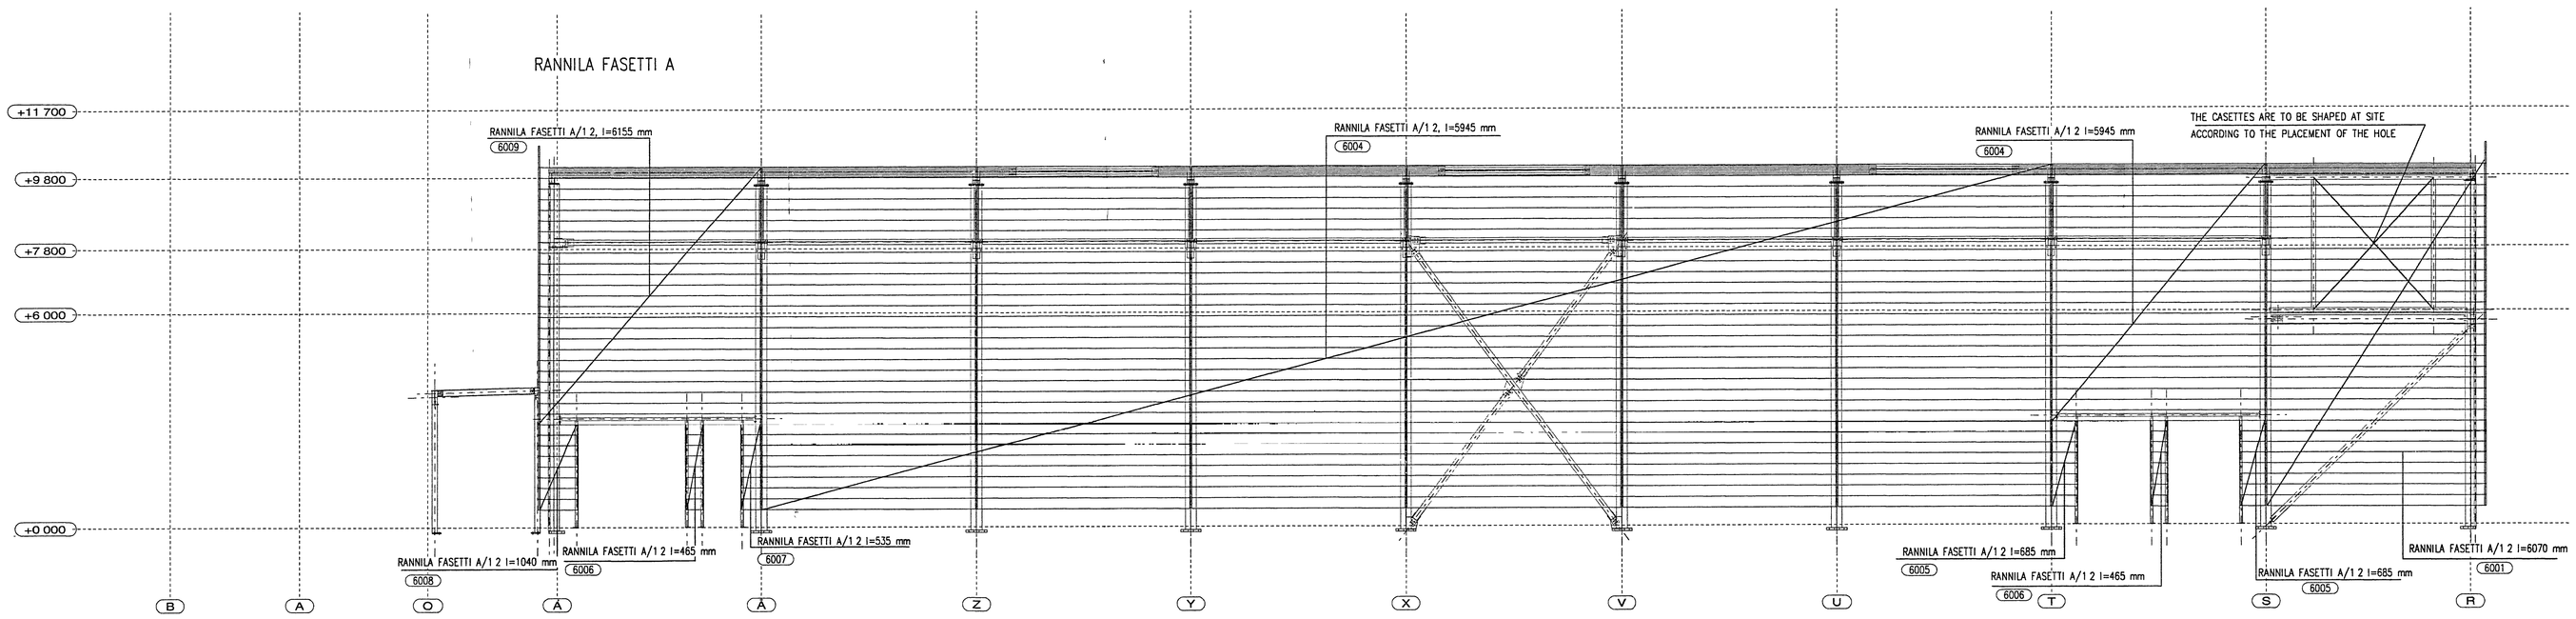

RANNILA CASETTI 200/1.2

RANNILA CASETTI 200/1.5, PERFORATED

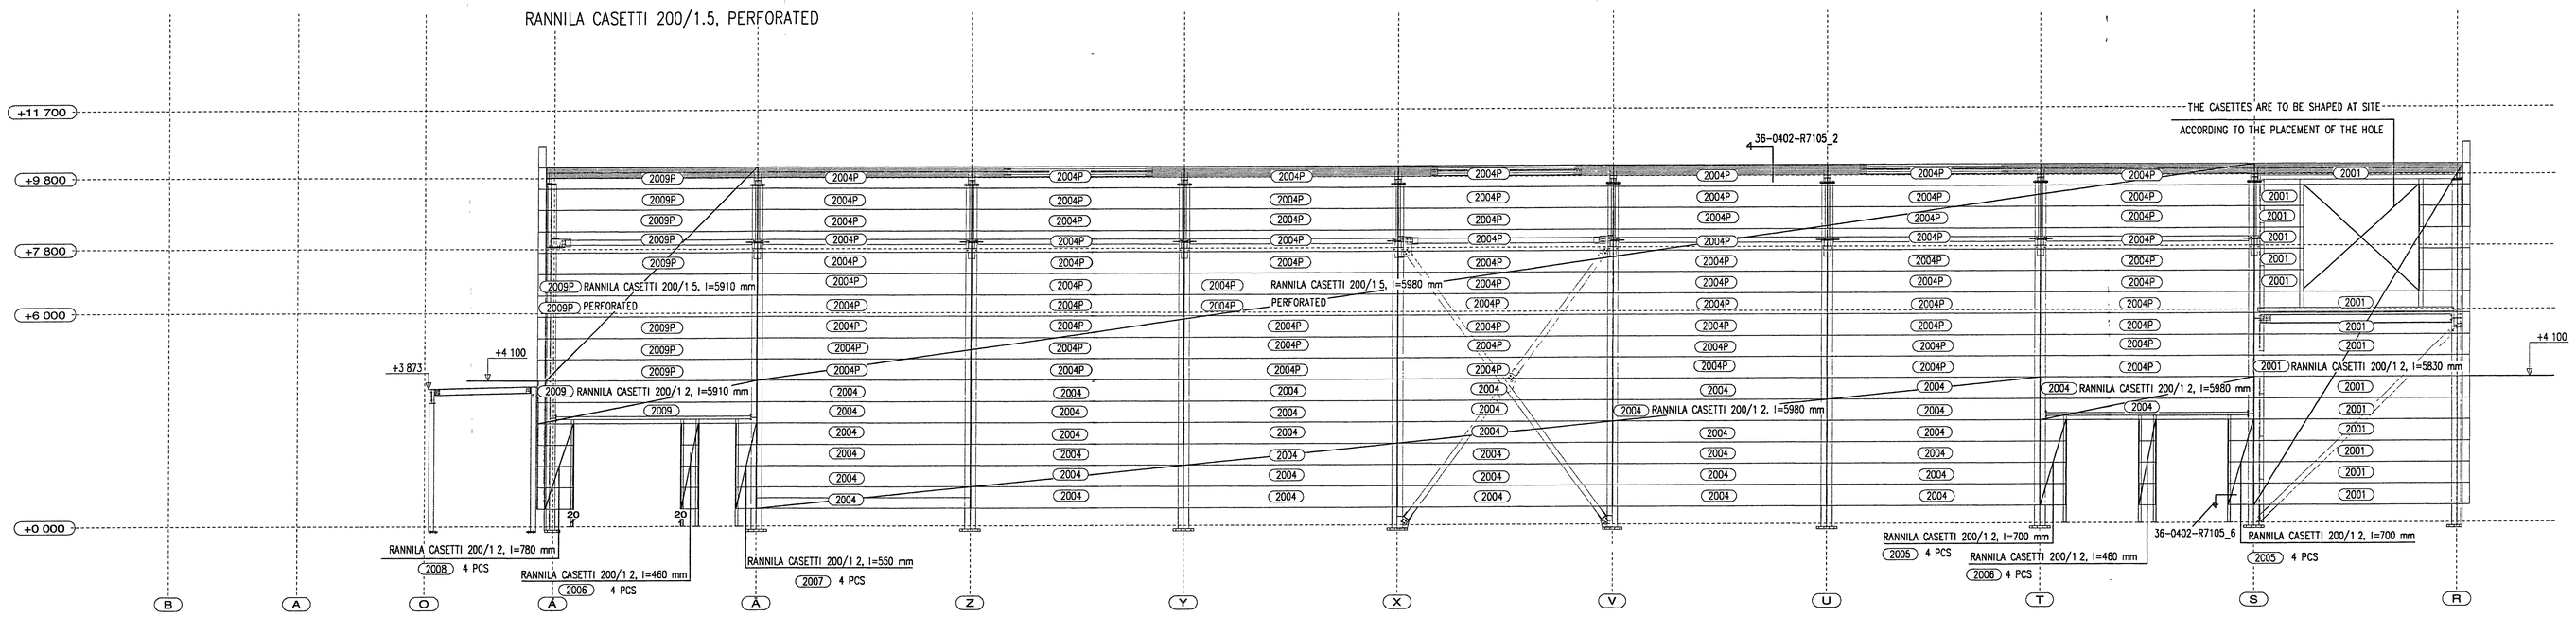

PHASE: 1 = PRELIMINARY 2 = ERROUS DIMENSIONED DWG FOR DESIGN 3 = APPROVED FOR CONSTRUCTION	PURPOSE: A = FOR DESTION C = FOR APPROVAL E = PRELIMINARY DWG	B = FOR INFORMATION D = APPROVED FOR CONSTRUCTION F = TO BE CHECKED AND RETURNED
Piirustenvaiset sivuka	3 /	3 / A 3 / B
Date	02.10.00	19.10.00 31.10.00
RANNILA/Neminen	2 s 0	2 s 0 2 s 0
PP/HV/Kangasalo	1 s 0	1 s 0 1 s 0

31.10.2000	B	RANNILA FASETTI ELEMENTS ADDED	AV RR
18.10.2000	A	ADDED	AV RR
DATE	NO	REVISION	REV BY APPR

AARO KOHONEN OY
consulting engineers

P.O Box 77 (KORKMAKATU 2)
FIN-02271 ESPOO, FINLAND
Phone int. +358 9 887 151
Telefax int. +358 9 803 7715

Project name and location	Drawing title	Scale
Rannila Steel Oy	Fasade	
Sport Hall / Iceland		1/75
Chkd.	Name to dwg no.	16-17/R - B
RR		Client's dwg. no. / B
Appvd.	Design./Drn. Date	Dwg no.
RR	Arm Vainio 27.09.2000	36-0402 -7112 / B