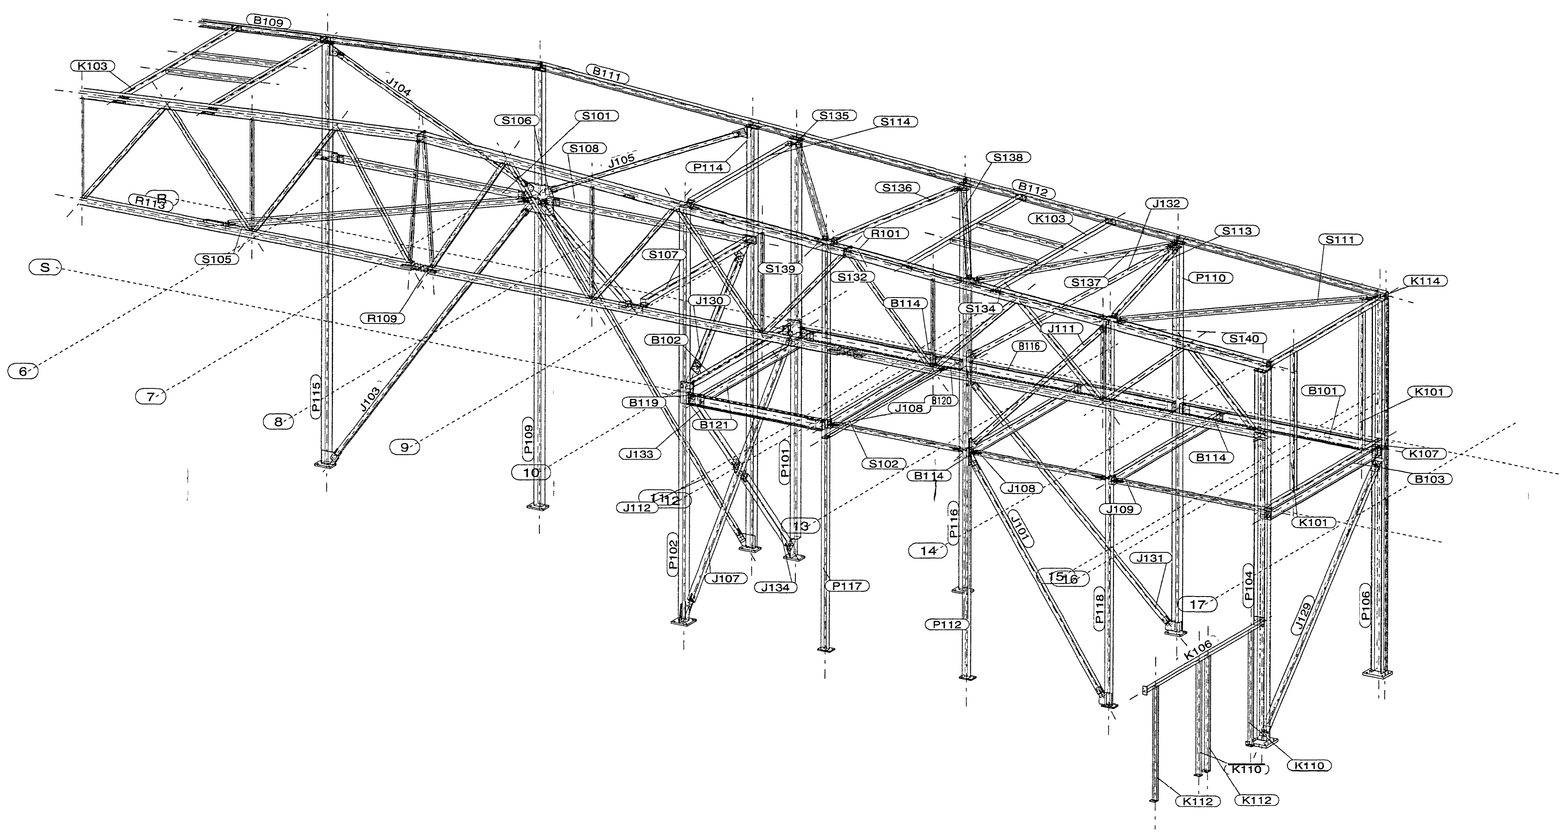

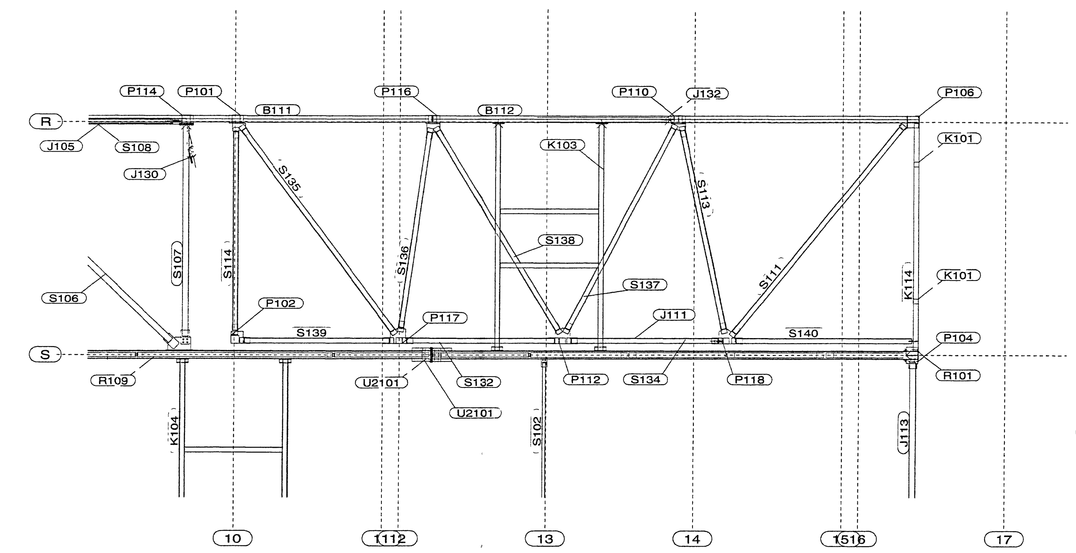

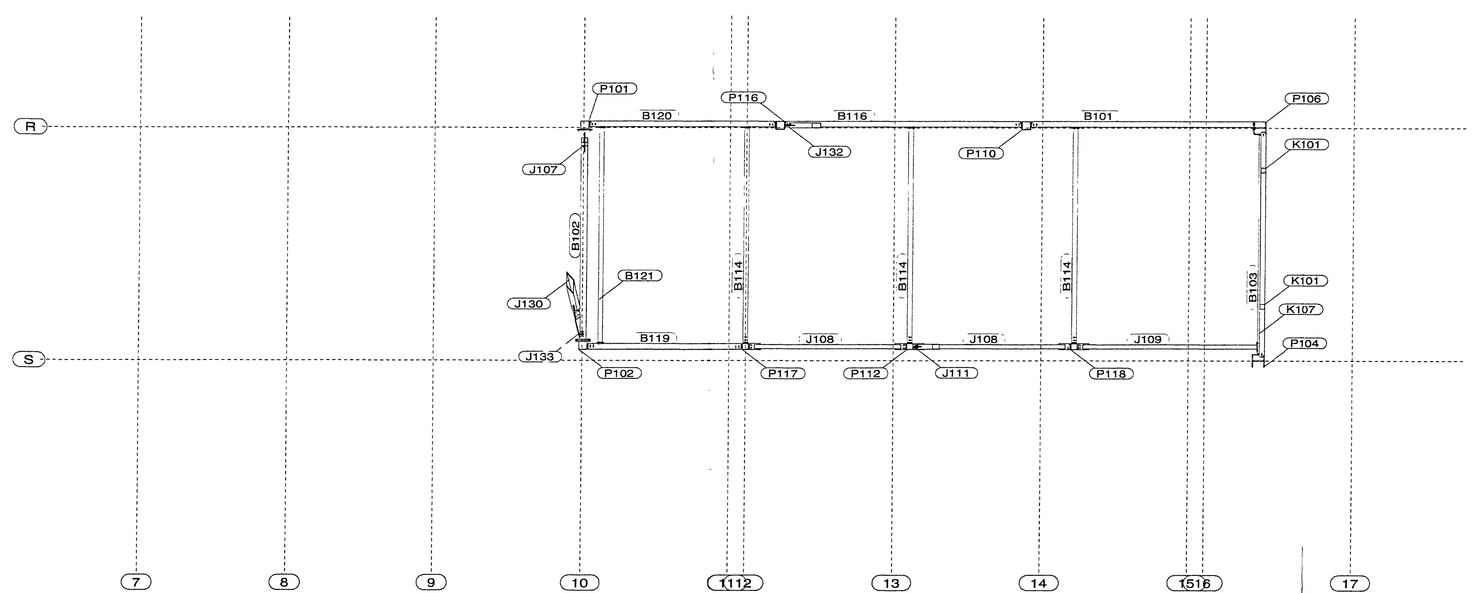

B102	P150*8	1	4954	209.2	-6323	/ B
B103	IPE240	1	5380	178.0	-6320	/ B
B109	HEA160	1	12026	381.4	-6314	/ A
B111	HEA160	1	12026	372.9	-6316	/ A
B112	HEA160	1	11896	379.1	-6317	/ A
B114	IPE240	3	5258	185.5	-6320	/ B
B115	IPE270	1	5140	213.5	6320	/ B
B119	IPE270	1	3740	141.5	-6320	/ B
B120	IPE270	1	4515	178.2	-6320	/ B
B121	IPE240	1	5280	170.4	6320	/ B
J101	P120*4	1	6583	103.1	-6511	/ B
J103	P100*4	1	9409	127.9	6511	/ A
J104	P100*4	1	6229	88.2	-6511	/ A
J105	P100*4	1	6227	88.1	-6511	/ B
J107	P150*4	1	7508	179.0	-6511	/ A
J108	P100*4	2	3780	52.6	-6511	/ B
J109	P100*4	1	4375	59.2	-6511	/ B
J111	P120*4	1	5232	82.8	-6511	/ B
J112	P100*4	1	9498	127.9	6511	/ A
J113	P150*4	2	5949	122.7	6511	/ A
J129	P150*4	1	7753	159.4	-6511	/ B
J130	P150*8	1	4460	187.8	-6511	/ A
J131	P120*4	1	7772	118.6	-6511	/ A
J132	P120*4	1	9819	104.7	-6511	/ A
J133	P150*4	1	3562	80.3	-6511	/ A
J134	P150*4	1	3657	83.6	-6511	/ A
K101	P120*120*4	2	3600	52.5	-6511	/ C
K103	P120*4	2	5573	243.0	6511	/
K104	P120*4	2	5790	248.8	-6511	/ B
K106	P120*80*4	1	5676	72.8	-6511	/ A
K107	P120*120*4	1	5510	81.3	-6511	/ C
K110	P120*80*4	2	3020	38.2	-6511	/ A
K112	P120*80*4	2	3020	38.2	-6511	/ A
K114	P120*120*4	1	5395	82.7	6511	/ C
P101	P200*8	1	10925	835.5	-6138	/ A
P102	P200*8	1	10874	683.8	-6139	/ A
P104	HEB300	1	9755	1367.4	-6134	/ A
P106	HEB300	1	9819	1340.5	6131	/ B
P109	P200*8	1	11398	895.7	6133	/ A
P110	P200*8	1	10204	575.3	-6132	/ B
P112	P150*5	1	10382	278.5	6140	/ A
P114	P200*8	1	11007	625.4	-6142	/ A
P115	P200*8	1	11007	640.3	-6143	/ A
P116	P200*8	1	10905	606.7	-6146	/ B
P117	P150*5	1	10533	293.6	-6144	/ A
P118	P150*5	1	10095	275.3	-6145	/ A
P124	HEB300	1	9755	1341.2	-6116	/ A
S101	P152*5	1	5822	166.5	6411	/ A
S102	P80*4	1	5820	60.9	6411	/ A
S103	P80*4	1	5820	60.9	-6411	/
S105	P150*4	1	7737	155.5	-6411	/ B
S106	P150*4	1	7764	159.0	6411	/ B
S107	P150*8	1	5389	225.3	6511	/ A
S108	P150*5	1	5770	163.4	6411	/ A
S111	P120*4	1	6646	102.8	6411	/ B
S113	P120*4	1	5171	81.2	6411	/ B
S114	P120*4	1	5265	79.6	-6411	/ B
S132	P120*4	1	3831	60.9	-6411	/ B
S134	P120*4	1	3809	61.3	-6411	/ B
S135	P120*4	1	6326	97.2	6411	/ B
S136	P120*4	1	5208	78.9	6411	/ B
S137	P120*4	1	5748	88.8	6411	/ B
S138	P190*4	1	5995	91.0	6411	/ B
S139	P120*4	1	3738	60.3	6411	/ B
S140	P120*4	1	4540	70.7	6411	/ C
U2101	PL20*320	8	440	22.1		/
TOTAL WEIGHT FOR		83	ASSEMBLIES	17705.7		

DEFAULT WELDING	UNLESS OTHERWISE NOTED
WELDING CLASS	
CLASS OF OXYGEN CUTTING	
SURFACE TREATMENT	
PAINTING	

PHASE
1 = PRELIMINARY
2 = BINDING DIMENSIONED DWG.FOR FBL.JOB
3 = APPROVED FOR CONSTRUCTION

PURPOSE
A = FOR DESIGN
C = FOR APPROVAL
E = PRELIMINARY DWG

B = FOR INFORMATION
D = NOTIFIED FOR CONSTRUCTION
F = TO BE CHECKED AND RETURNED

Phase/revision index: 3 /

Distribution	Date	Done/Signature
Rannila/Nemnen	28.10.00	2 s D
PPTH/Kangasala		1 s D

DATE	NO	REVISION	REV BY	APPR

AARO KOHONEN OY
consulting engineers

P.O Box 17 (KORHOMÄKITIE 2)
FIN-02201 ESPOO FINLAND
Phone int. +358 9 857 91
Telefax int. +358 9 855 7715

Project: name and address	Drawing title	Scale
Rannila Steel Oy	Steel structures	
Sport Hall / Iceland	Ventilation room	1/75

Chkd	Refer to dwg no	Claims dwg. no
RR		/

Apprd	Design./Drn.	Date	Dwg. no.
RR	Armi Vainio	25.08.2000	36-0402 -7005 /