A9 - A9

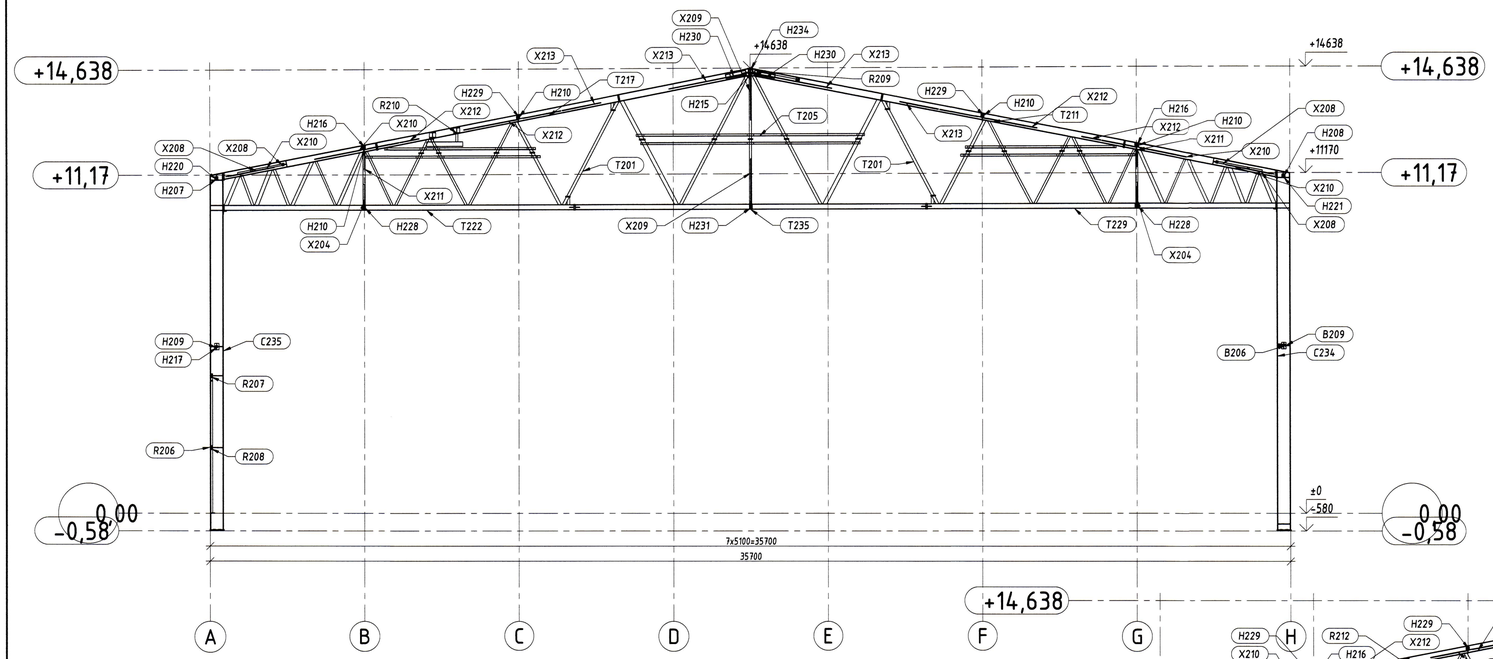

A10 - A10

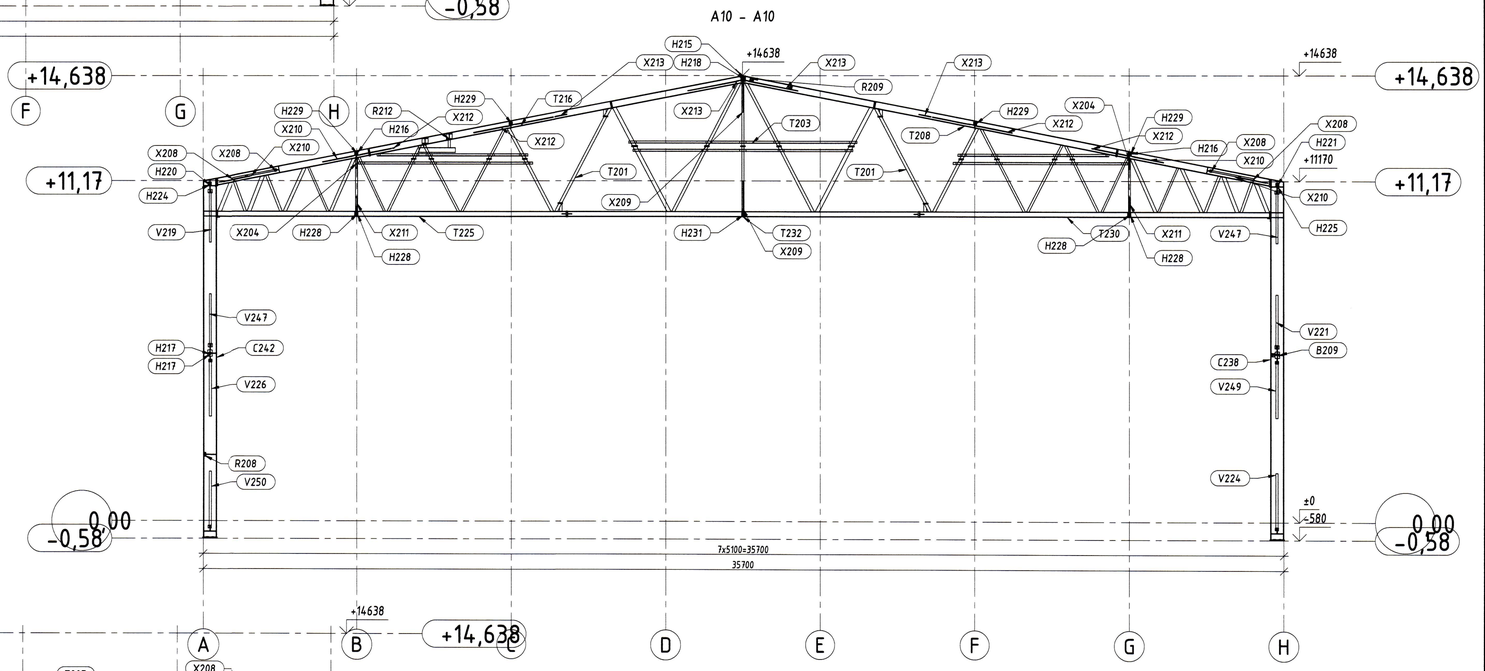

A11 - A11

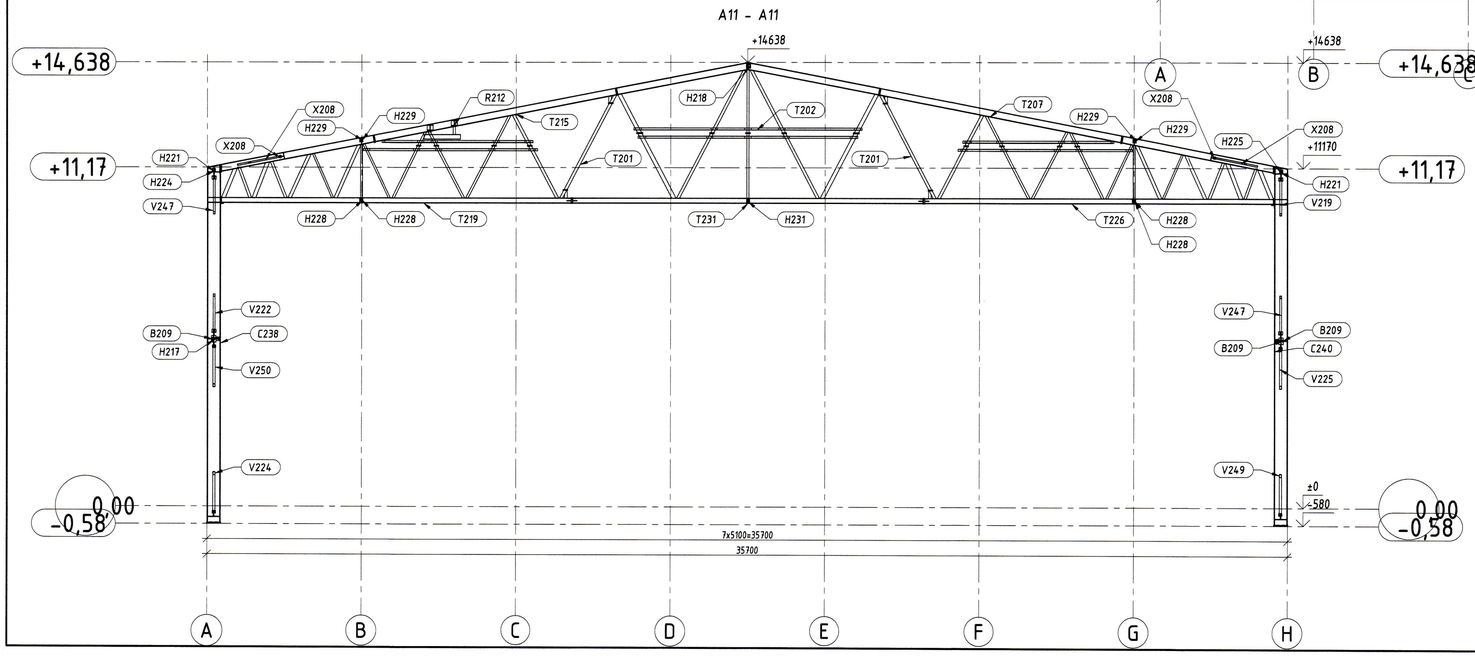

23/1 2017
Klartar 2. útgm. eyjar

LOTA
www.lota.is, lota@lota.is
Kt. 120556-2749

INVESTOR	Yabimo sp. z o.o. Services sp.k. ul. Konarskiego 9, 33-100 Tarnów tel./fax:+48 14 636-00-59 E-Mail:info@yabimo.com
PROJECT	YS/2016/789, Frystigeymslan (cold storage)
OBJECT	WIDKI A9 - A11 / VIEWS A9 - A11
mgr inż. Arkadiusz Ostap	STADIUM: SHOP DRAWINGS
This drawing is the property of YABIMO. It must not be copied or used without written consent of the Organization and must be returned on request	MATERIAL: Steel-S355 BOLTS: 10.9-A, 8.8-B DATA: 05.10.2016 SCALE: 1:100 FORMAT: A1 Nr DWG: 207 REV: -